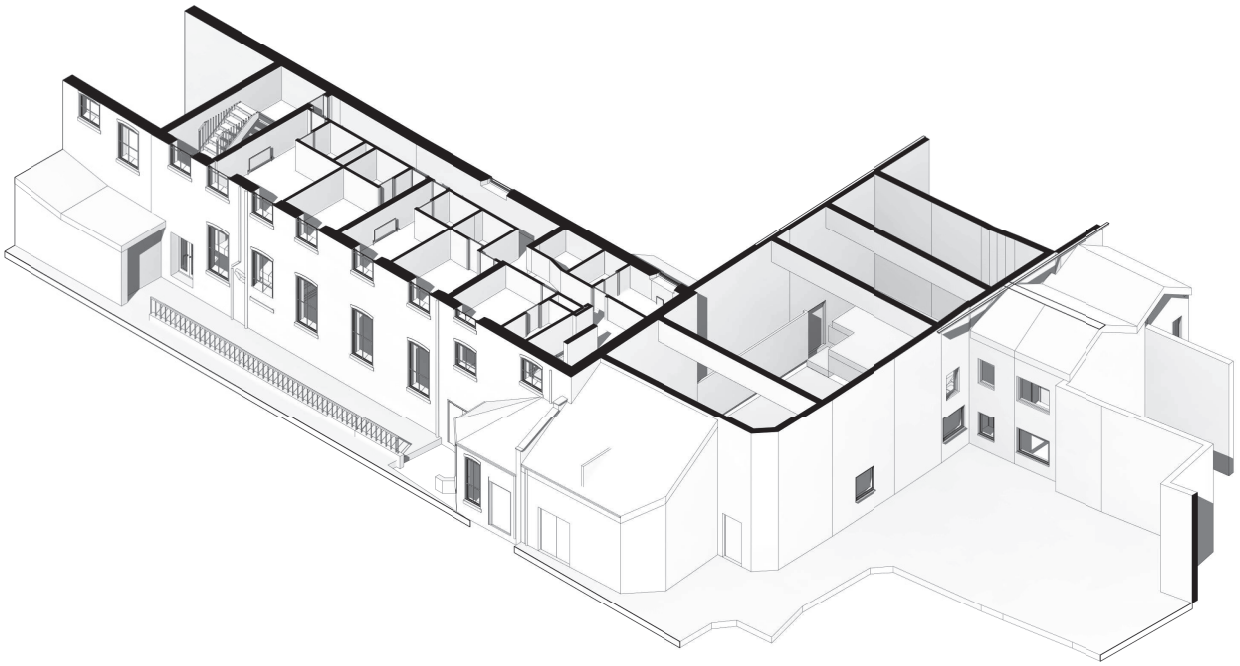

3D-ISO Existing Second Floor

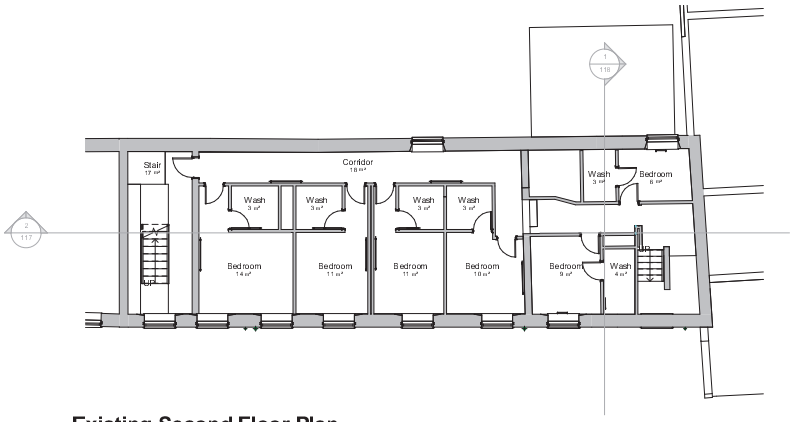

Existing Second Floor Plan

1 : 100

PLANNING

© COPYRIGHT ALL RIGHTS RESERVED. THIS DRAWING MUST NOT BE REPRODUCED WITHOUT THE PERMISSION OF DKS ARCHITECTS

REVISIONS :

DO NOT SCALE. THE CONTRACTOR IS RESPONSIBLE FOR CHECKING DIMENSIONS UNLESS OTHERWISE STATED

Client : Stockton on Tees Borough Council

Project : Courtyard Hotel & Georgian Theatre

Drawing : General Arrangement - Existing - Second Floor Plan

Checked by : Checker

Scale : 1 : 100 @ A1

Status : PLANNING

Date : 10/12/15

Drawn by : DC

The Design Studio 22 Ellerbeck Court Stokesley Business Park Stokesley Middlesbrough TS9 5PT
T : 01642 715763 F : 01642 715761 E : info@dksarchitects.com W : www.dksarchitects.com

DKS ARCHITECTS

Project No : 15.026

Dwg No : 107

Rev :